IITF - 2011
HALL -7

M/O SOCIAL JUSTICE & EMPOWERMENT
AREA STATEMENT:-
HALL 7D (INSIDE)
=715.88m²
HALL 7D (OUTSIDE) =
=1002m²

HALL NO.	HALL SPECILISATION
7ABC,	MSME
7FGH	CAPART.
7D	SOCIAL JUSTICE
7E	WATER RESOURCES

LEGEND :
- HOSE REEL
- EMERGENCY LIGHT
- EMERGENCY EXIT
- HOOTER
- MANUAL CALL POINT
- NO CONSTRUCTION

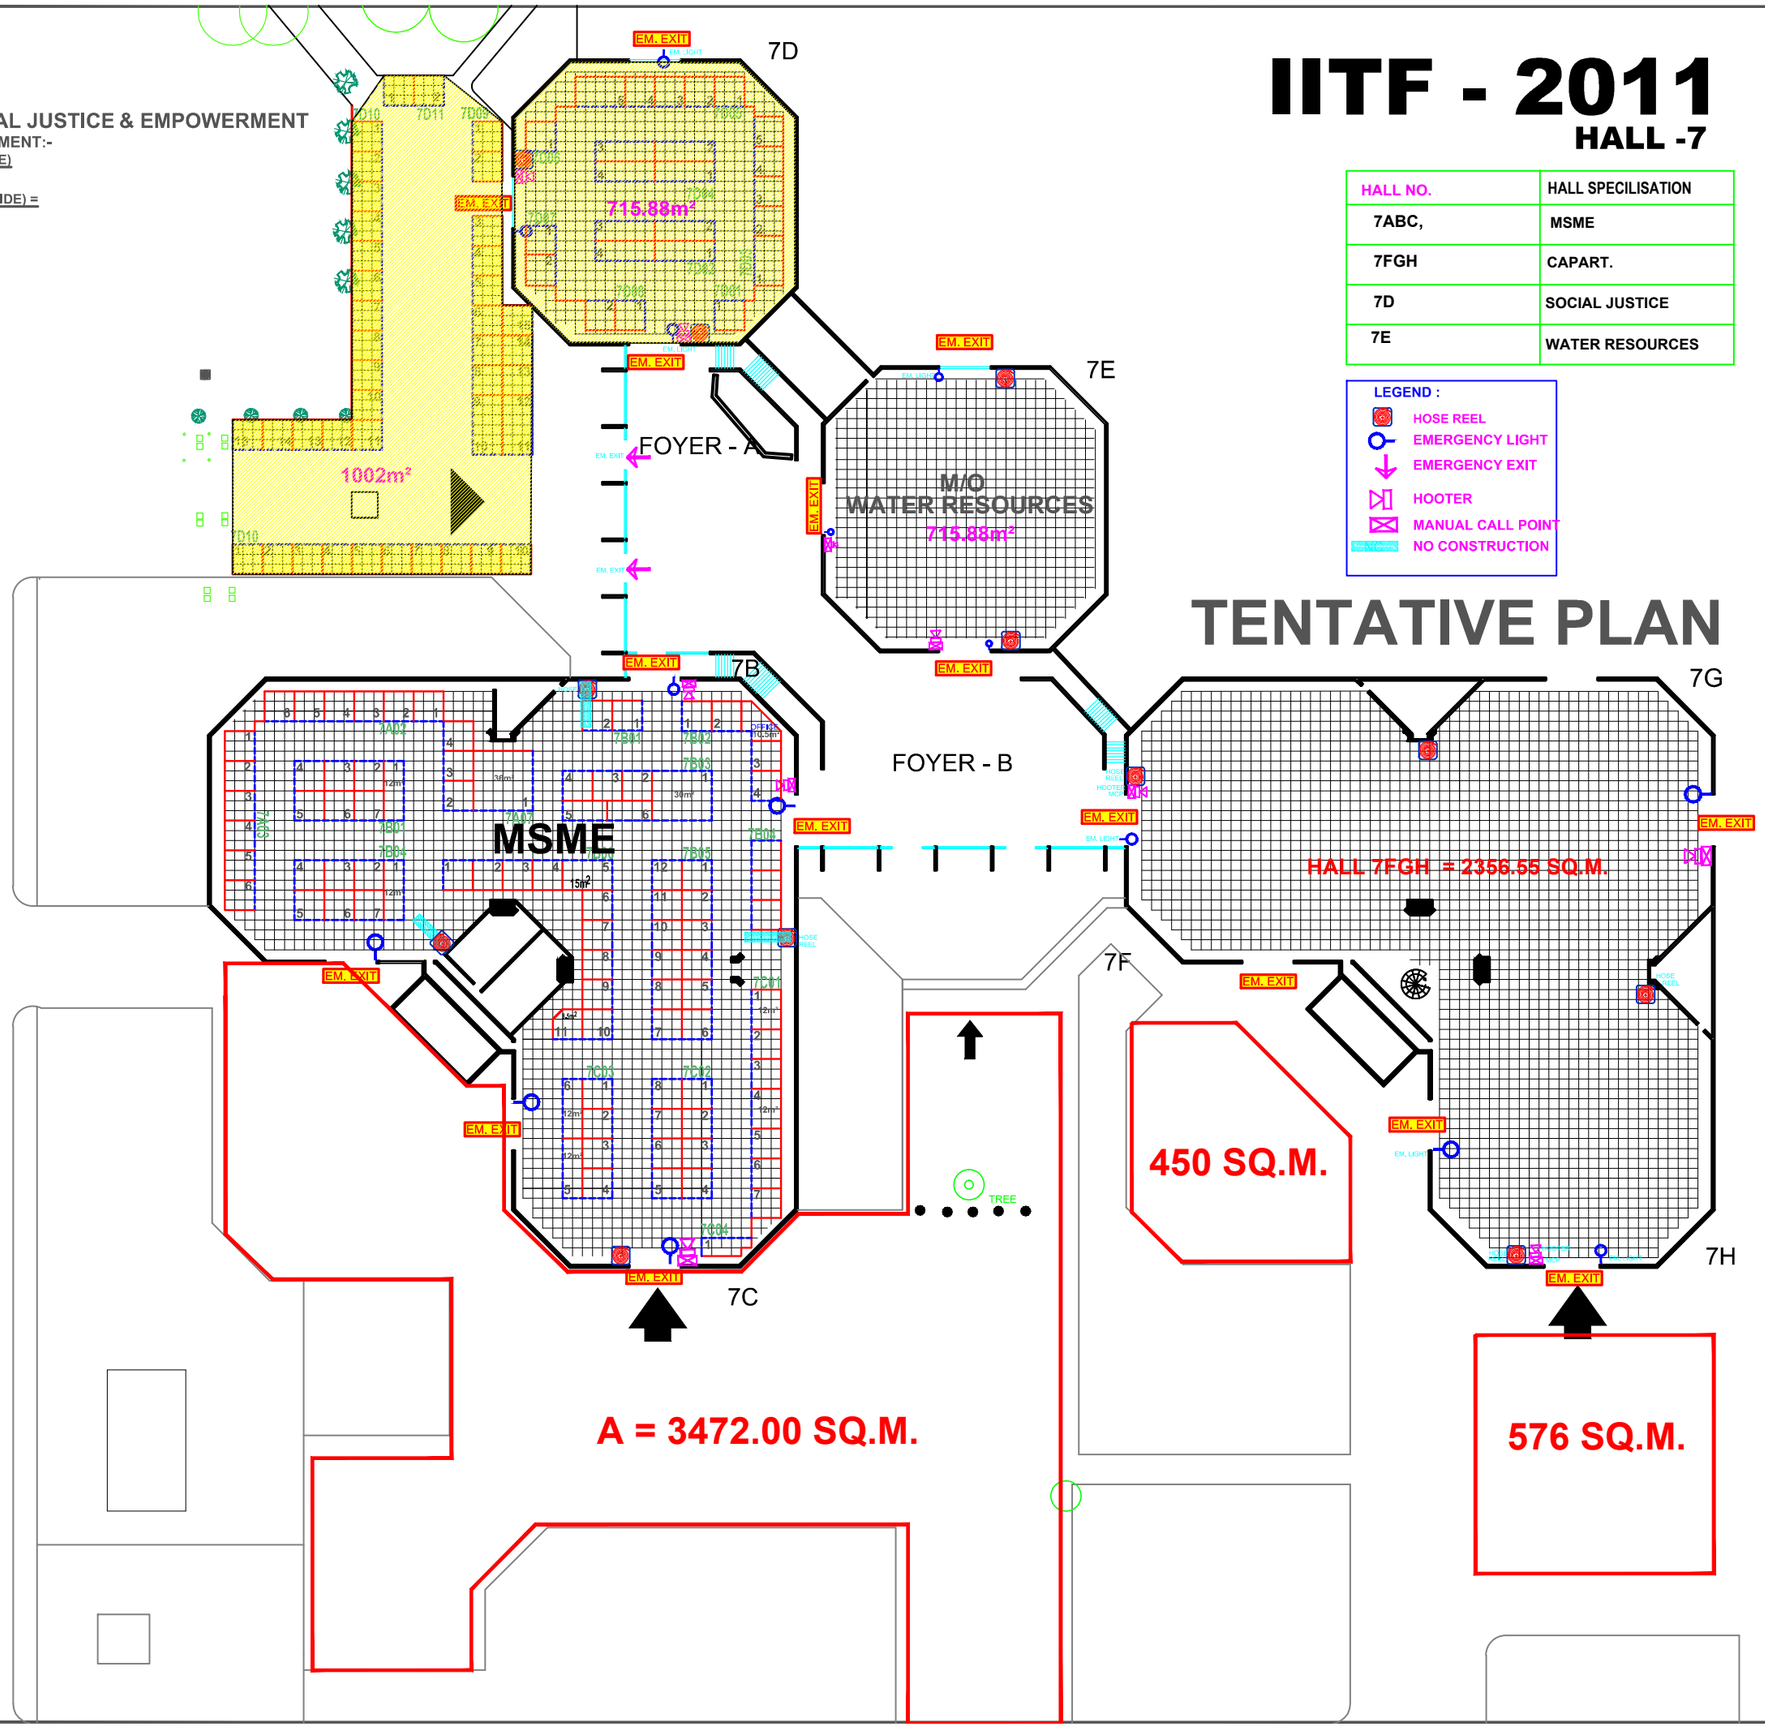

TENTATIVE PLAN

ITPO
ARCHITECTURE DEPARTMENT
PRAGATI MAIDAN, N. DELHI.

S. NO.	REVISION	DATE
R-2	PLAN AMMENDED AS/DISCUSSION OF FIID DT.28.02.2011	01.03.2011
R-1	PLAN AMMENDED AS/DISCUSSION OF FIID IN ED'S CHAMBER DT.22.02.2011	23.02.2011

DY.MANAGER REENA JAIN | SR.MANAGER (A) PARMINDER KAUR | GENERAL M. K. M. SOAM

NORTH: N

DRAWING NO: IITF-2011, H -7.

SCALE: FIT TO PAPER

DATE: 21.02.2011

NOTE :-
THIS DRG.IS THE PROPERTY OF ITPO, IT SHALL BE USED ONLY FOR THE PURPOSE FOR WHICH IT HAS BEEN ISSUED BY THE ARCHITECTURE DEPARTMENT. AMENDMENTS IF ANY REQUIRED IN THE LAYOUT PLAN SHALL BE GOT APPROVED FROM ARCH.DIVISION.
• COLOUR SCHEME OF THE ALLOTTED STALLS IS SUBJECT TO ARCHITECT'S DISCRETION & OUTDOOR OPEN SPACE BY THE PARTICIPANTS / AGENCIES. SHALL BE AS PER ARCHITECTURE & BNDG. GUIDE LINES / CONTROLS OF ITPO.
• THE DESIGN OF THE BARE STANDS ARE TO BE GOT APPROVED FROM ARCHITECTURE DEPARTMENT.
• NO SUBLETTING OF STALLS IS PERMITED BY ITPO.

PROJECT TITLE & KEY PLAN :
INDIA INTERNATIONAL TRADE FAIR 2011
LAYOUT PLAN - HALL - 7
PRAGATI MAIDAN, NEW DELHI.